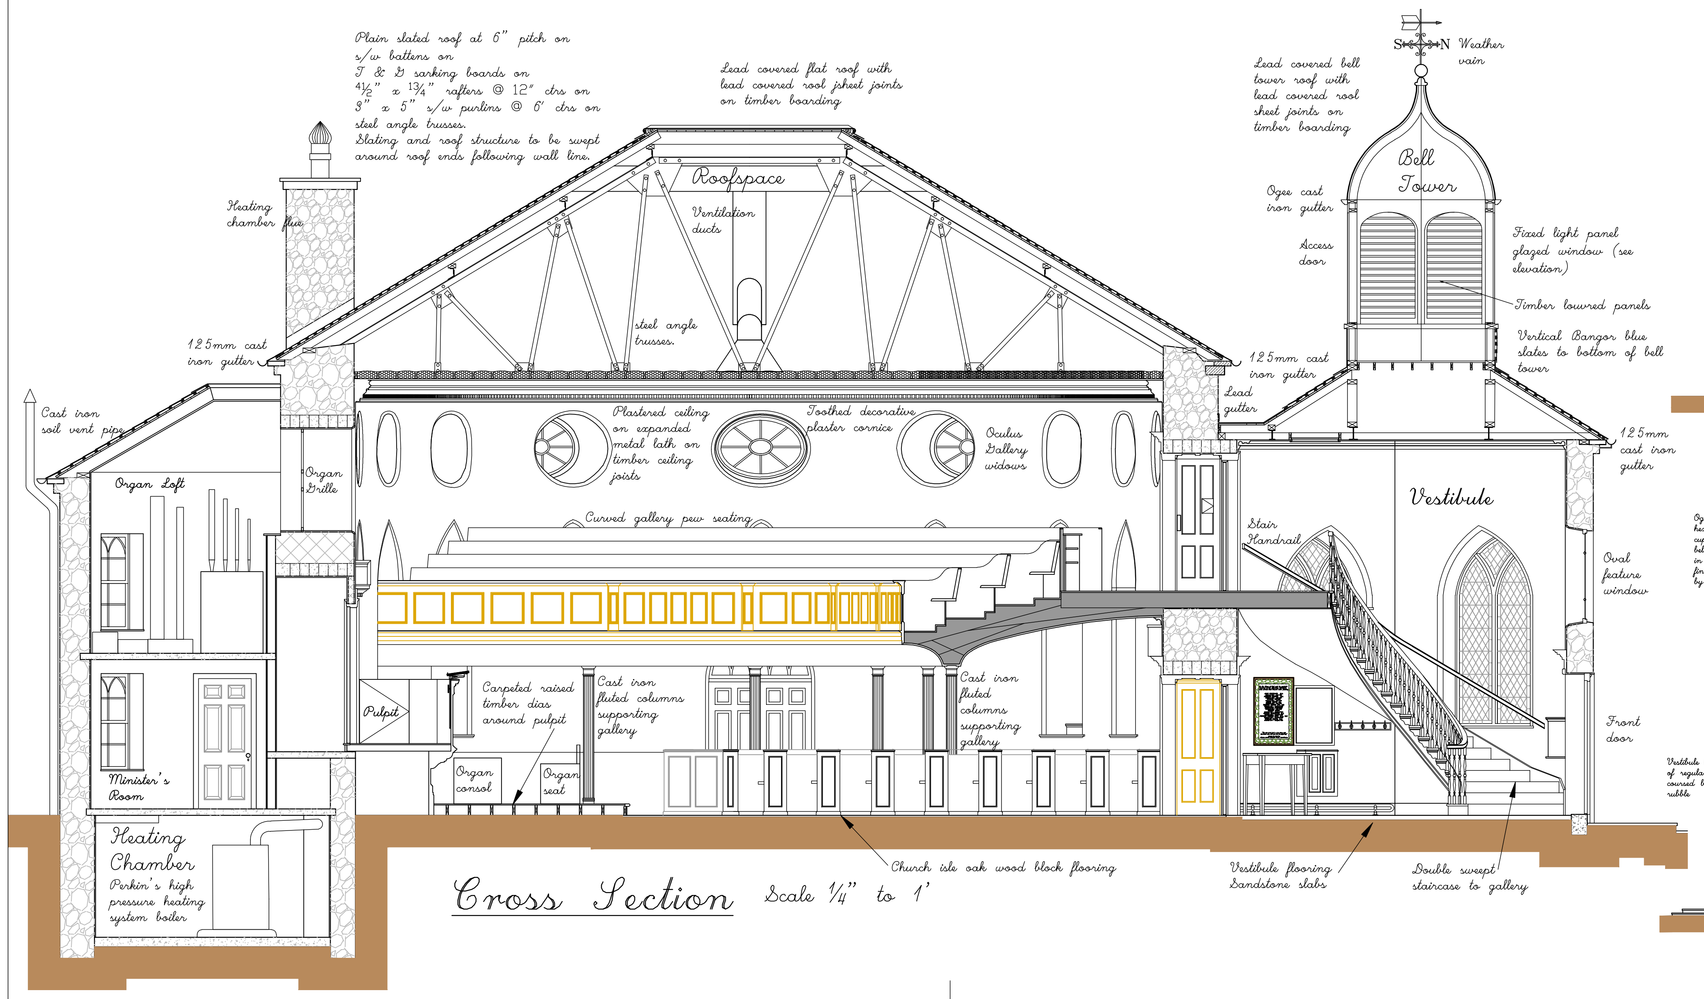


## Cross Section Scale ¼" to 1'

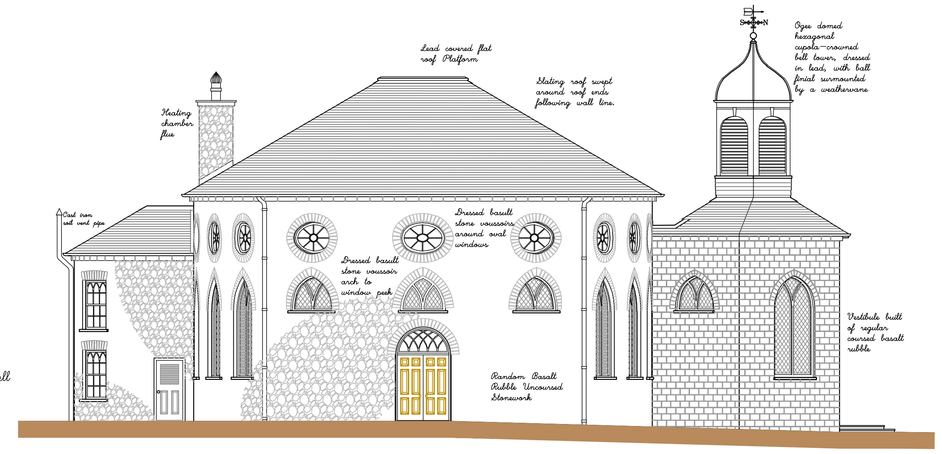


## Side Elevation Scale ¼" to 1'

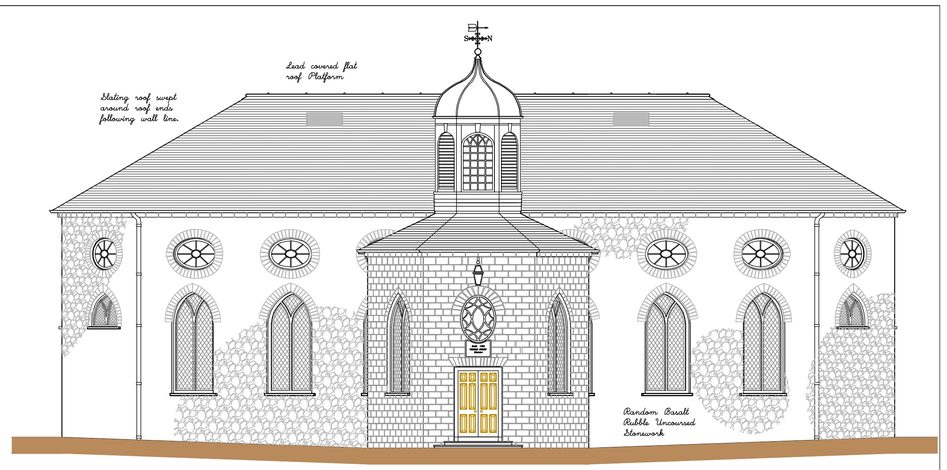


## Front Elevation Scale ¼" to 1'

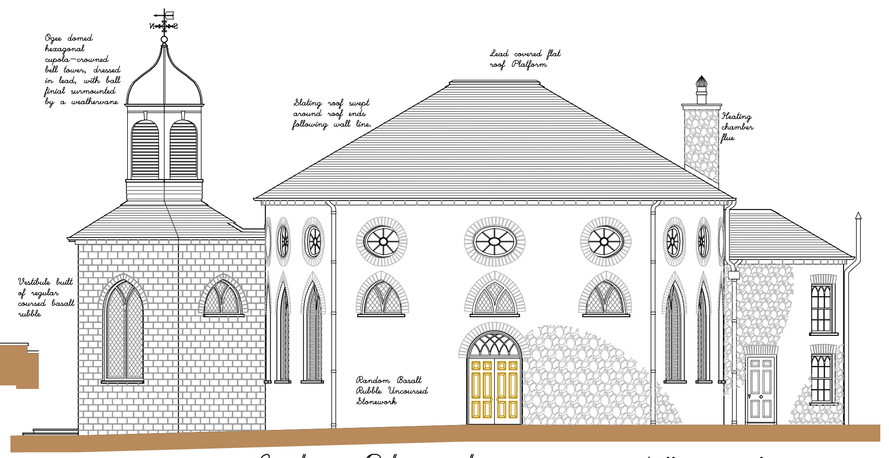


## Side Elevation Scale ¼" to 1'

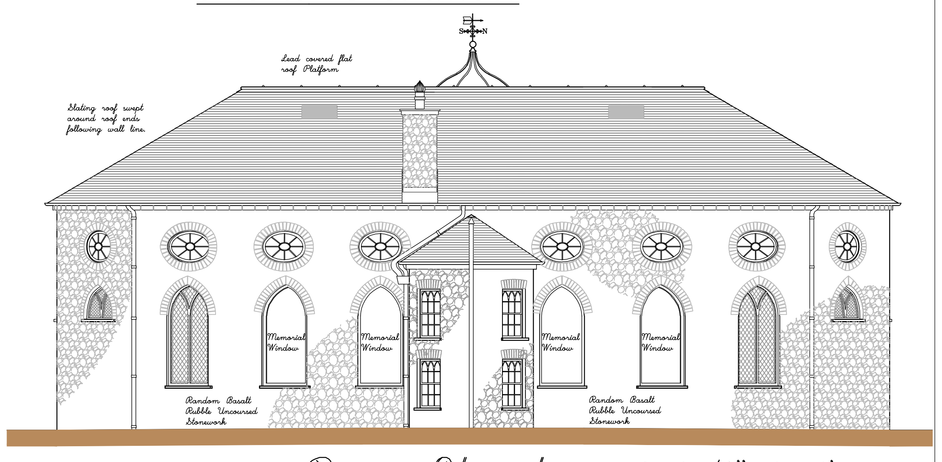


## Rear Elevation Scale ¼" to 1'

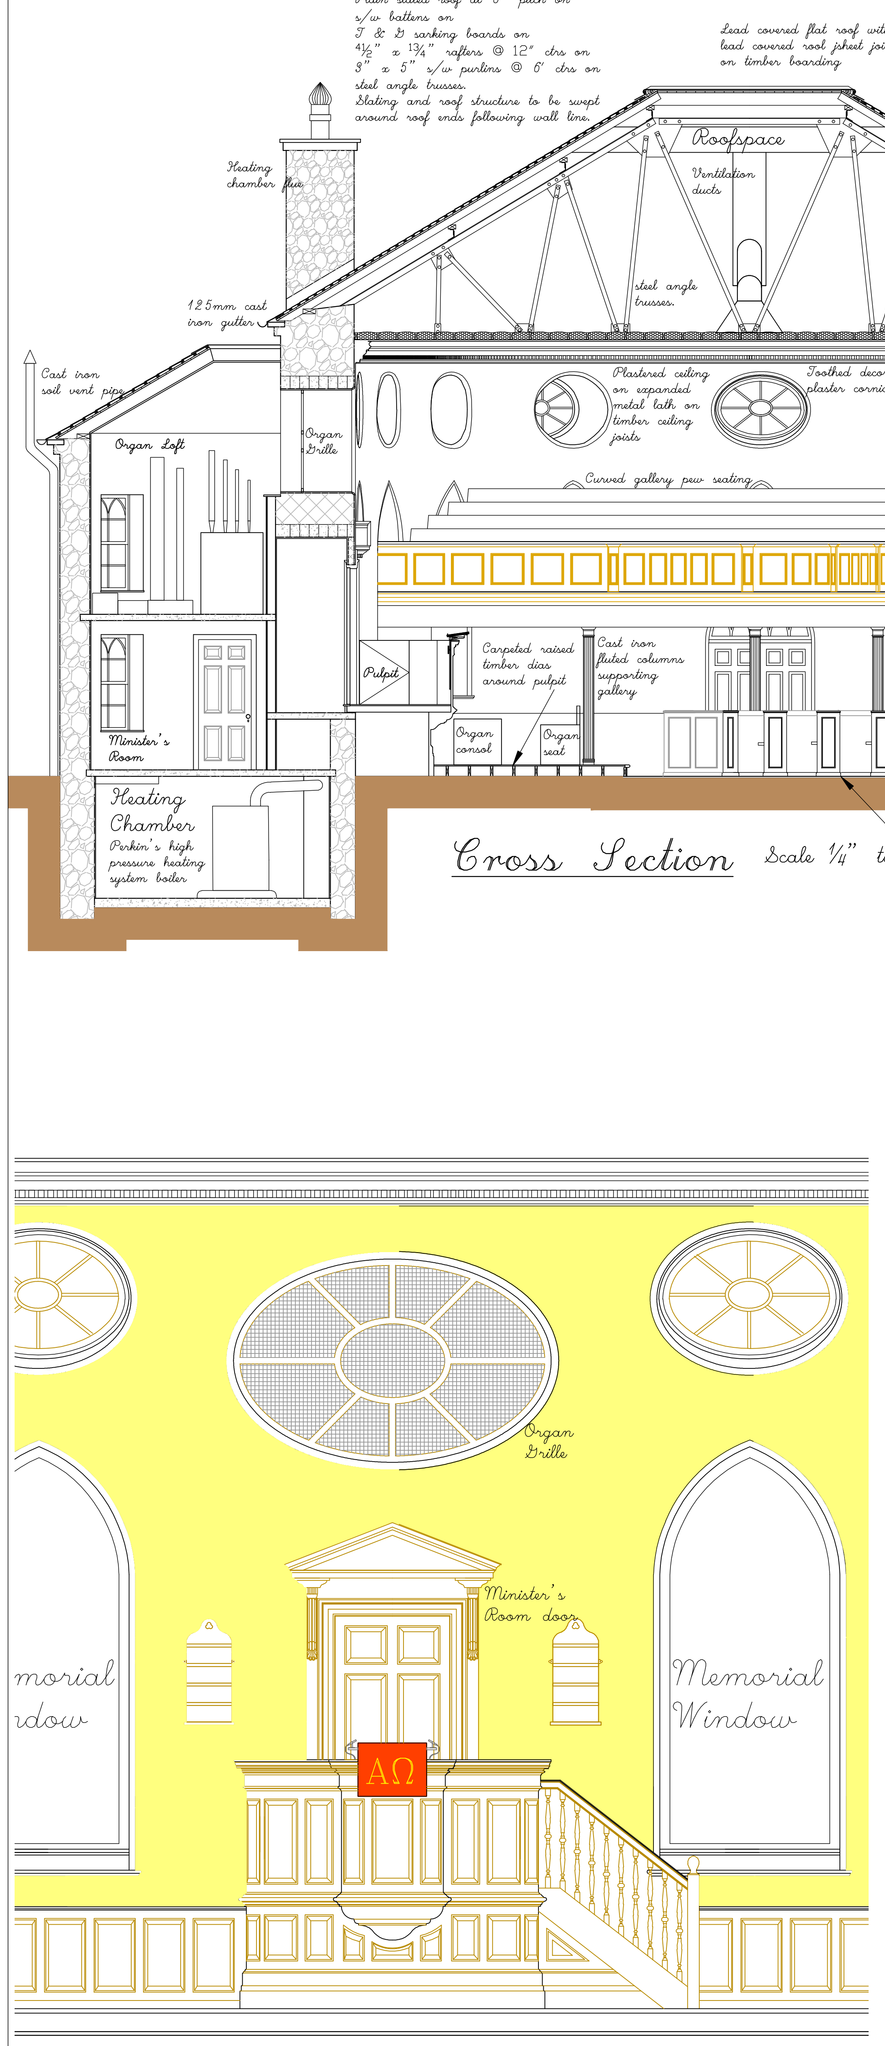


## Pulpit Elevation Scale ½" to 1'

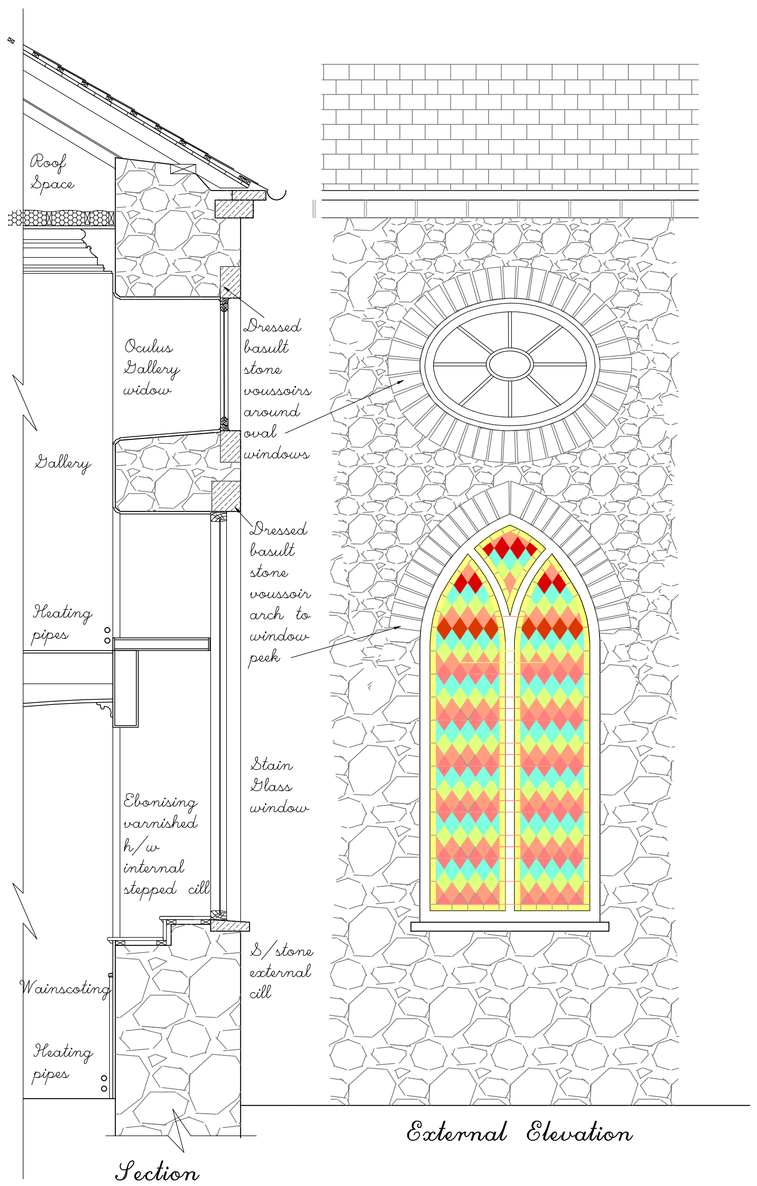


## Typical Stain Glass Window Scale ½" to 1'

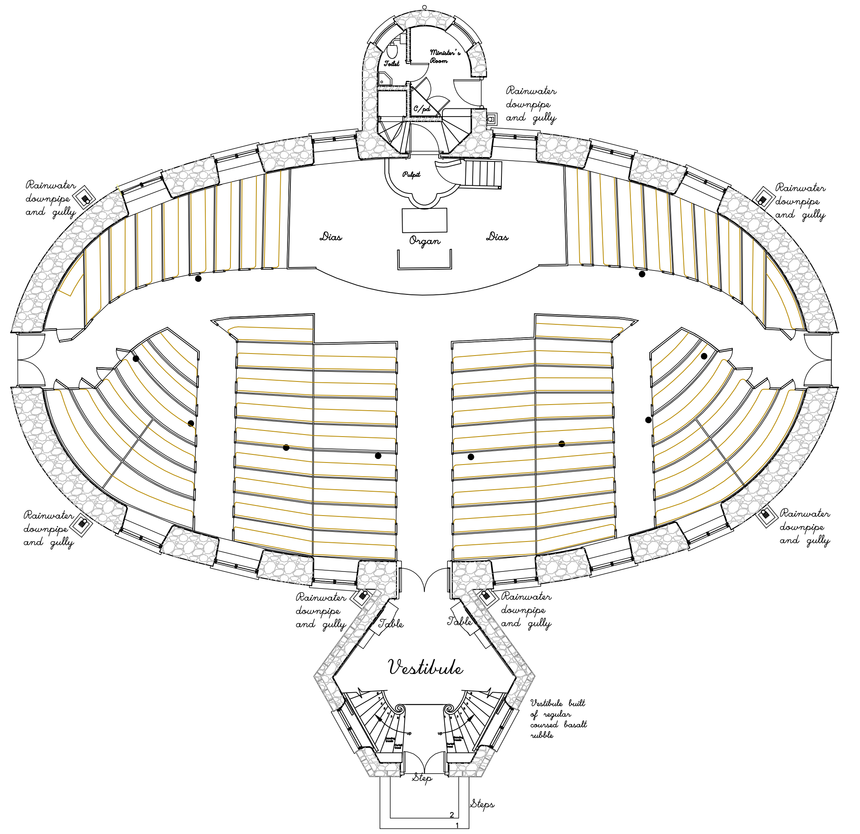


## Ground Floor Plan Scale ⅛" to 1'

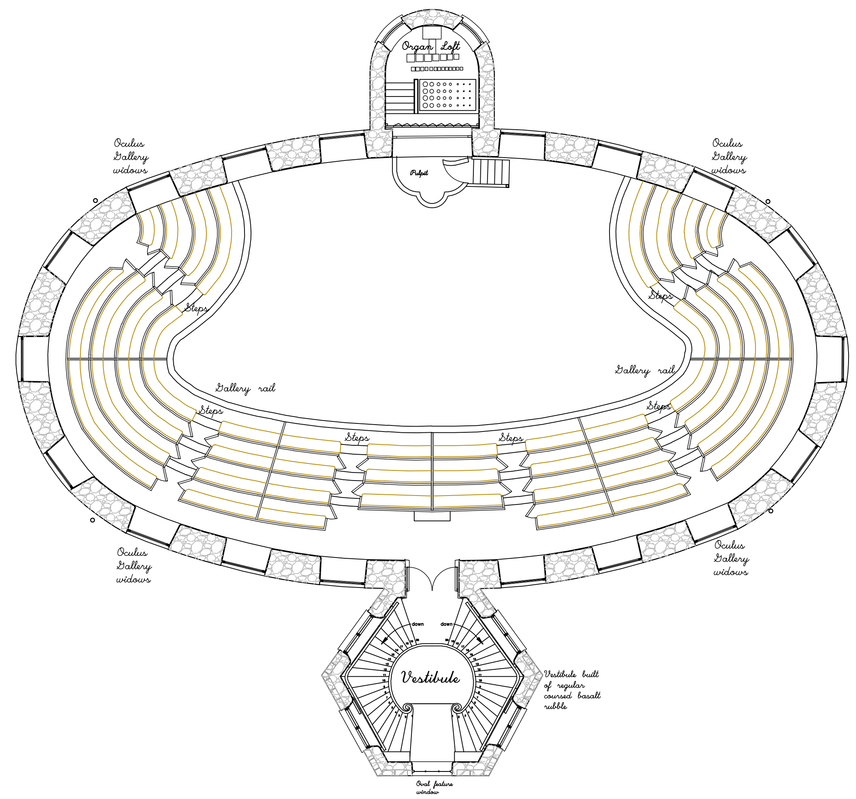


## Gallery Floor Plan Scale ⅛" to 1'

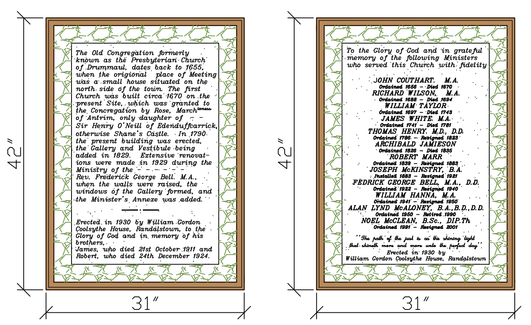


Plaques polished white sandstone on white/green marble background with mahogany frame

## Vestibule Memoral Plaques Scale 1" to 1'

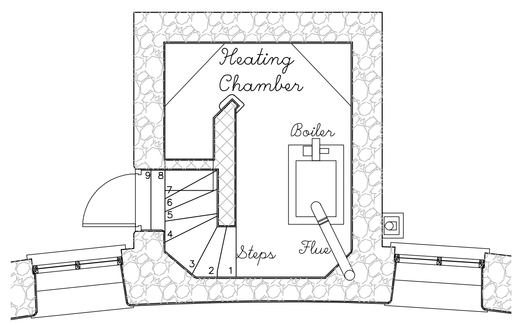


## Basement Heating ChamberPlan Scale ¼" to 1'

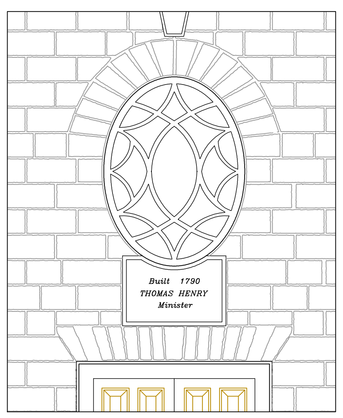


## Vestibute Window & Plaque Elevation Scale ½" to 1'

# Old Congregation Presbyterian Church, Randalstown